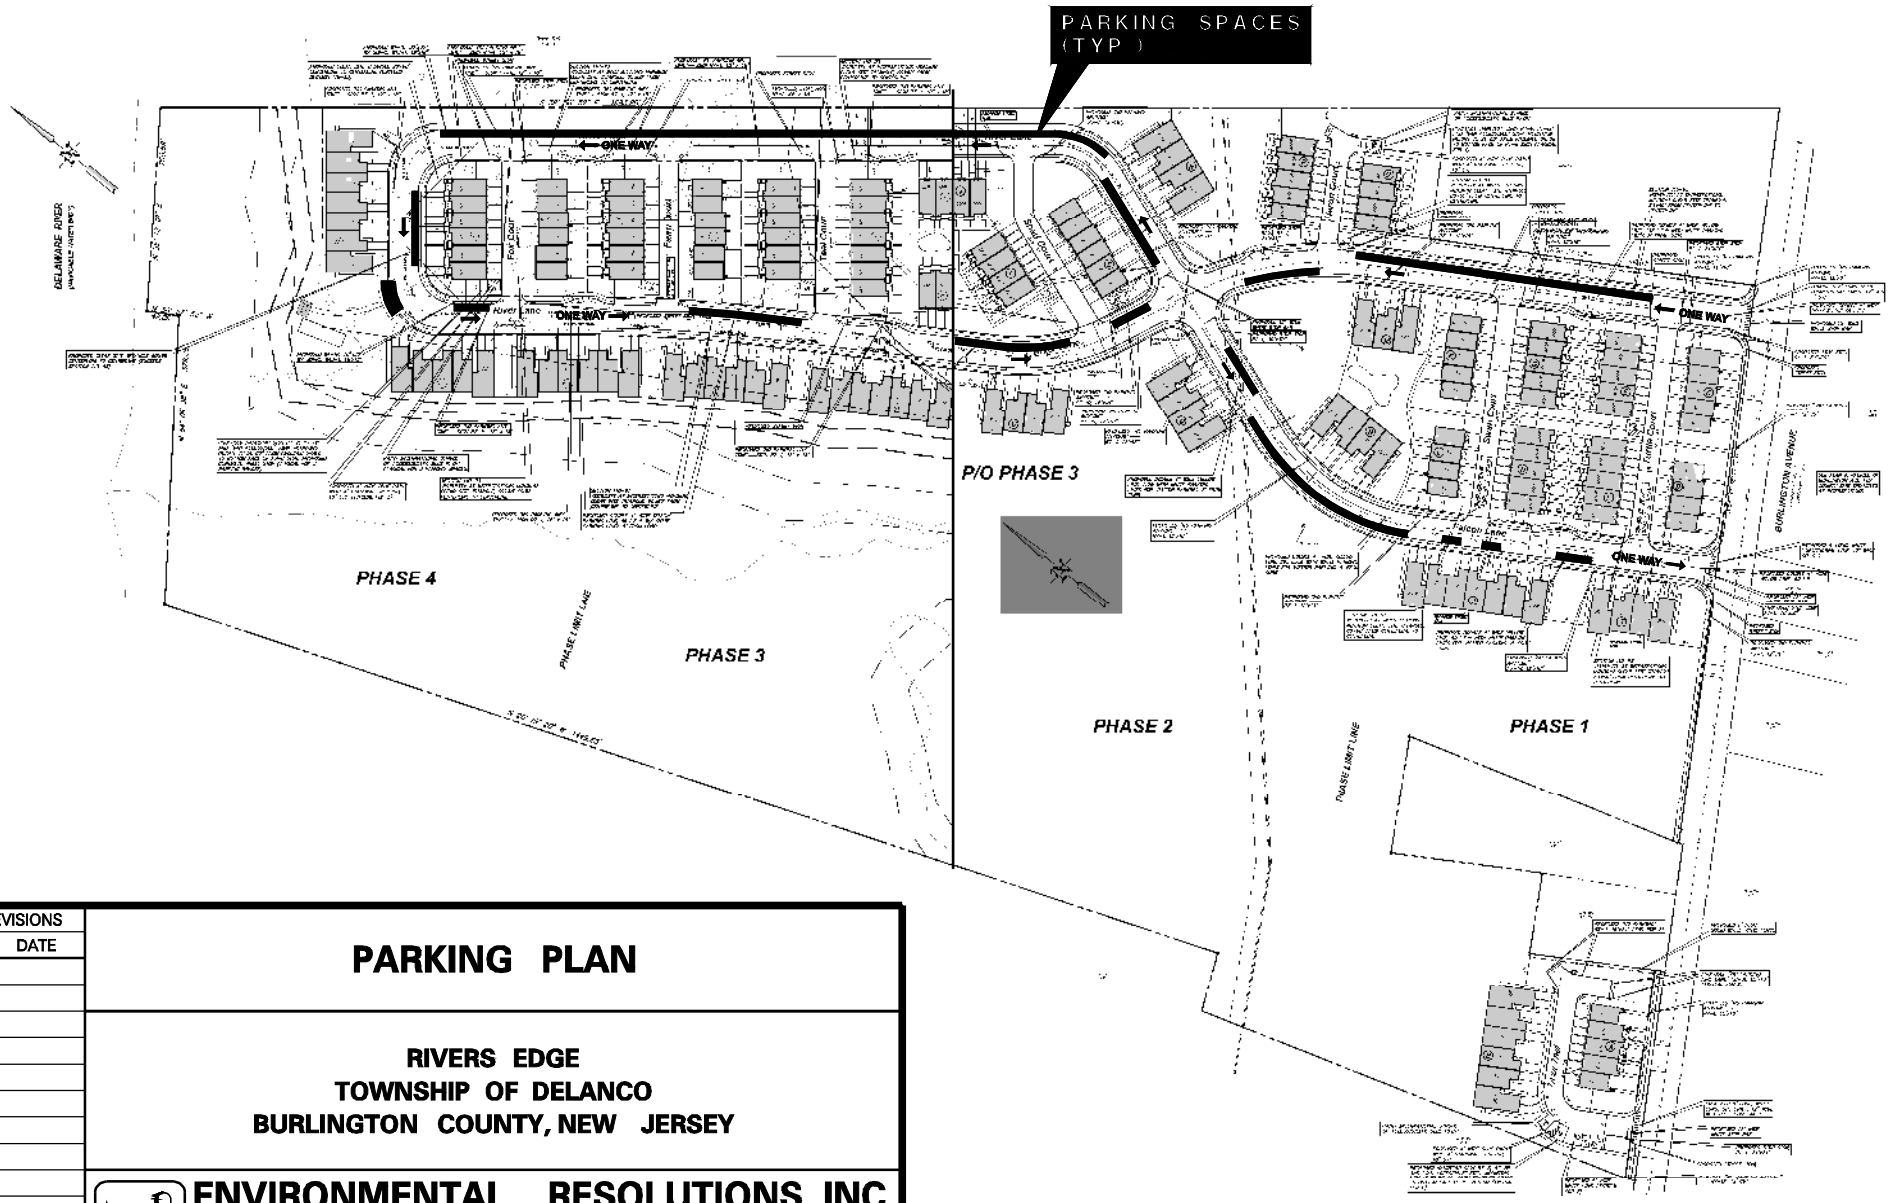

REVISIONS	
No.	DATE

PARKING PLAN

RIVERS EDGE
TOWNSHIP OF DELANCO
BURLINGTON COUNTY, NEW JERSEY

ENVIRONMENTAL RESOLUTIONS, INC.
ENGINEERS, PLANNERS, SURVEYORS & SCIENTISTS
525 FELLOWSHIP ROAD – SUITE 300
MOUNT LAUREL, NEW JERSEY 08054–3415
TEL. 856–235–7170 FAX 856–273–9239

DATE: 1/12/15	CAD FILE: PARKING.DGN	DRAWING No. 39011–00	SCALE: NTS